

N PLATTE PURCHASE DRIVE & NW 80TH ST
SECTION 10, TOWNSHIP 51N, RANGE 33W
KANSAS CITY, PLATTE COUNTY, MISSOURI

A north arrow pointing upwards with the letter 'N' in the center. Below it is a scale bar labeled 'SCALE IN FEET' with markings at 0', 1000', 2000', and 4000'.

<u>OWNER/DEVELOPER</u> PAPOD, LLC 6601 N NATIONAL DRIVE PARKVILLE, MO 64152 CONTACT: JACIE LIEBER PHONE: 816.935.6078	<u>UTILITY SERVICE NUMBERS</u> NAME: KOMO WATER SERVICES PHONE: 816-513-2627 NAME: SPIRE PHONE: 816-513-2171 NAME: GOOGLE FIBER PHONE: 877-454-6959
<u>ENGINEER</u> OLSSON 1301 BURLINGTON STREET NORTH KANSAS CITY, MO 64116 CONTACT: STEPHEN SAYLOR PHONE: 816.442.6061 EMAIL: SSAYLOR@OLSSON.COM	NAME: EVERYGY PHONE: 816-471-5275 NAME: SPECTRUM PHONE: 816-358-5360
<u>LANDSCAPE ARCHITECT</u> OLSSON 1301 BURLINGTON STREET NORTH KANSAS CITY, MO 64116 CONTACT: JACOB HODSON PHONE: 816.361.1177 EMAIL: JHODSON@OLSSON.COM	

REVIEWED FOR CONSTRUCTION

BEG SW COR SEC 10, TH N 800' TO POB, TH N 325', TH E TO W R/W PLATTE PURCHASE DR, FRAC SW 1/4 SEC 10 51
33 TH S 804.97 FT OF SD 1/4 LY WLY OF NW BAUGHMAN RD.
FRAC SW 1/4 SEC 10 51 33 TH S 804.97 FT OF SD 1/4 LY WLY OF NW BAUGHMAN RD.
PRT SE 1/4 SE 1/4 SEC 9 51 33DAF BEG SE COR SD 1/4 TH N 357 FT M/L TO SE COR BARRY HARBOR 3RD PLAT LOT 4
BLK 6 THS 73 DEG 32 MIN 14 SEC W 181.22 FT TH S 74 DEG 49 MIN 10 SEC W 161.96 FT TH SW 146.65 FT TO SW COR
BARRY HARBOR 4TH PLAT LOT 4 BLK 8 THSE 48.38 FT TO SE COR SD SUB LOT 5 BLK 8 TH SW 175.95 TO S LI SD
SEC TH ALG SD S LI E 523FT M/L TO POB.

sson.com
TEL 816.361.1177
FAX 816.361.1888
sson - Engineering
Missouri COA #001592

TITLE SHEET PARK PLACE DEVELOPMENT PLAN, REZONING, & PRELIMINARY PLAT	
KANSAS CITY, MISSOURI	2025

HEET
01



81	STETTINISCH, DIANA M 1939 NW 82ND ST KANSAS CITY, MO 64151
82	GALL, JANE J 1828 NW 82ND ST KANSAS CITY, MO 64151
83	CRIM, BRIAN J & DAWN K 1924 NW 82ND ST KANSAS CITY, MO 64151
84	MAERS, VINCENT J 1928 NW 82ND ST KANSAS CITY, MO 64151
85	ALLERCI, SYBIL A 7115 TOWNAWAY LN KANSAS CITY, MO 64151
86	MELOOK, ETHEL L 1910 NW 82ND ST KANSAS CITY, MO 64151
87	NBL MISSOURI PROPERTIES LLC 1912 NW 82ND ST KANSAS CITY, MO 64151
88	LOPEZ, KAREN B TRUST 1912 NW 82ND ST KANSAS CITY, MO 64151
89	BURGESS, ARMY W 1909 NW 82ND ST KANSAS CITY, MO 64151
90	HARRIS, OMAR S & CARLA 1904 NW 82ND ST KANSAS CITY, MO 64151
91	OLIBERT, LESA W 1890 NW 82ND ST KANSAS CITY, MO 64151
92	KIRBY, JUDITH A 1870 NW 82ND ST KANSAS CITY, MO 64151
93	REYNOLDS, JAMES D HOMBERG, PATRICK A & CORA L 1850 NW 82ND ST KANSAS CITY, MO 64151
94	GOODRICH, KARA 1822 NW 82ND ST KANSAS CITY, MO 64151
95	WILSON, JUSTIN 1818 NW 82ND ST KANSAS CITY, MO 64151
96	WILKINSON, CAROL L 1814 NW 82ND ST KANSAS CITY, MO 64151
97	PINTNER, WILLIAM G & BARBARA LIVING TRUST 1810 NW 82ND ST KANSAS CITY, MO 64151
98	DROFFER, TAYLOR 1800 NW 82ND ST KANSAS CITY, MO 64151
99	GREEN COLL AND DCO PROPERTIES LLC 1500 NW RESERVOR RD PLATTSMOUTH, MO 64477

LEGEND

PROJECT PROPERTY BOUNDARY

300' ADJACENT PROPERTY OWNER BOUNDARY

EXISTING MAJOR CONTOUR

EXISTING MINOR CONTOUR

STREAM CENTERLINE

80' EXISTING R/W

LEGEND

PROJECT PROPERTY BOUNDARY
300' ADJACENT PROPERTY
OWNER BOUNDARY
EXISTING MAJOR CONTOUR
EXISTING MINOR CONTOUR
STREAM CENTERLINE
80' EXISTING R/W




A north arrow pointing upwards with the letter 'N' in the center. Below it is a graphic scale bar with markings for 0', 50', 100', and 200'.

olsen®

F:\2024\04\01-04500\024-04367\40-design\AutoCAD\preliminary plans\Sheets\SDNC_PHS01_02404367.dwg
DATE: Mar 25, 2025 3:33pm USER: qmuhammad

PARCEL DEVELOPMENT DATA														
LOT	EXISTING ZONING	PROPOSED ZONING	GROSS ACRES	EXISTING R/W (AC.)	PROP. R/W (AC.)	PRIV. OPEN SPACE (AC.)	LANDSCAPE TRACT (AC.)	DETENTION (AC.)	NET ACRES	NUMBER OF UNITS	AVG. NET DU/AC.	AVG. GROSS DU/AC.	COMMENCE DATE	COMPLETION DATE
16 PROPOSED (3 EXISTING)	R-7.5, R-2.5,R-7.5	R-2.5	22.78	0.00	3.58	3.29	0.73	2.09	13.09	34	2.60	1.49	SPRING 2026	FALL 2026
TOTAL			22.78	0.00	3.58	3.29	0.73	2.09	13.09	34	2.60	1.49		

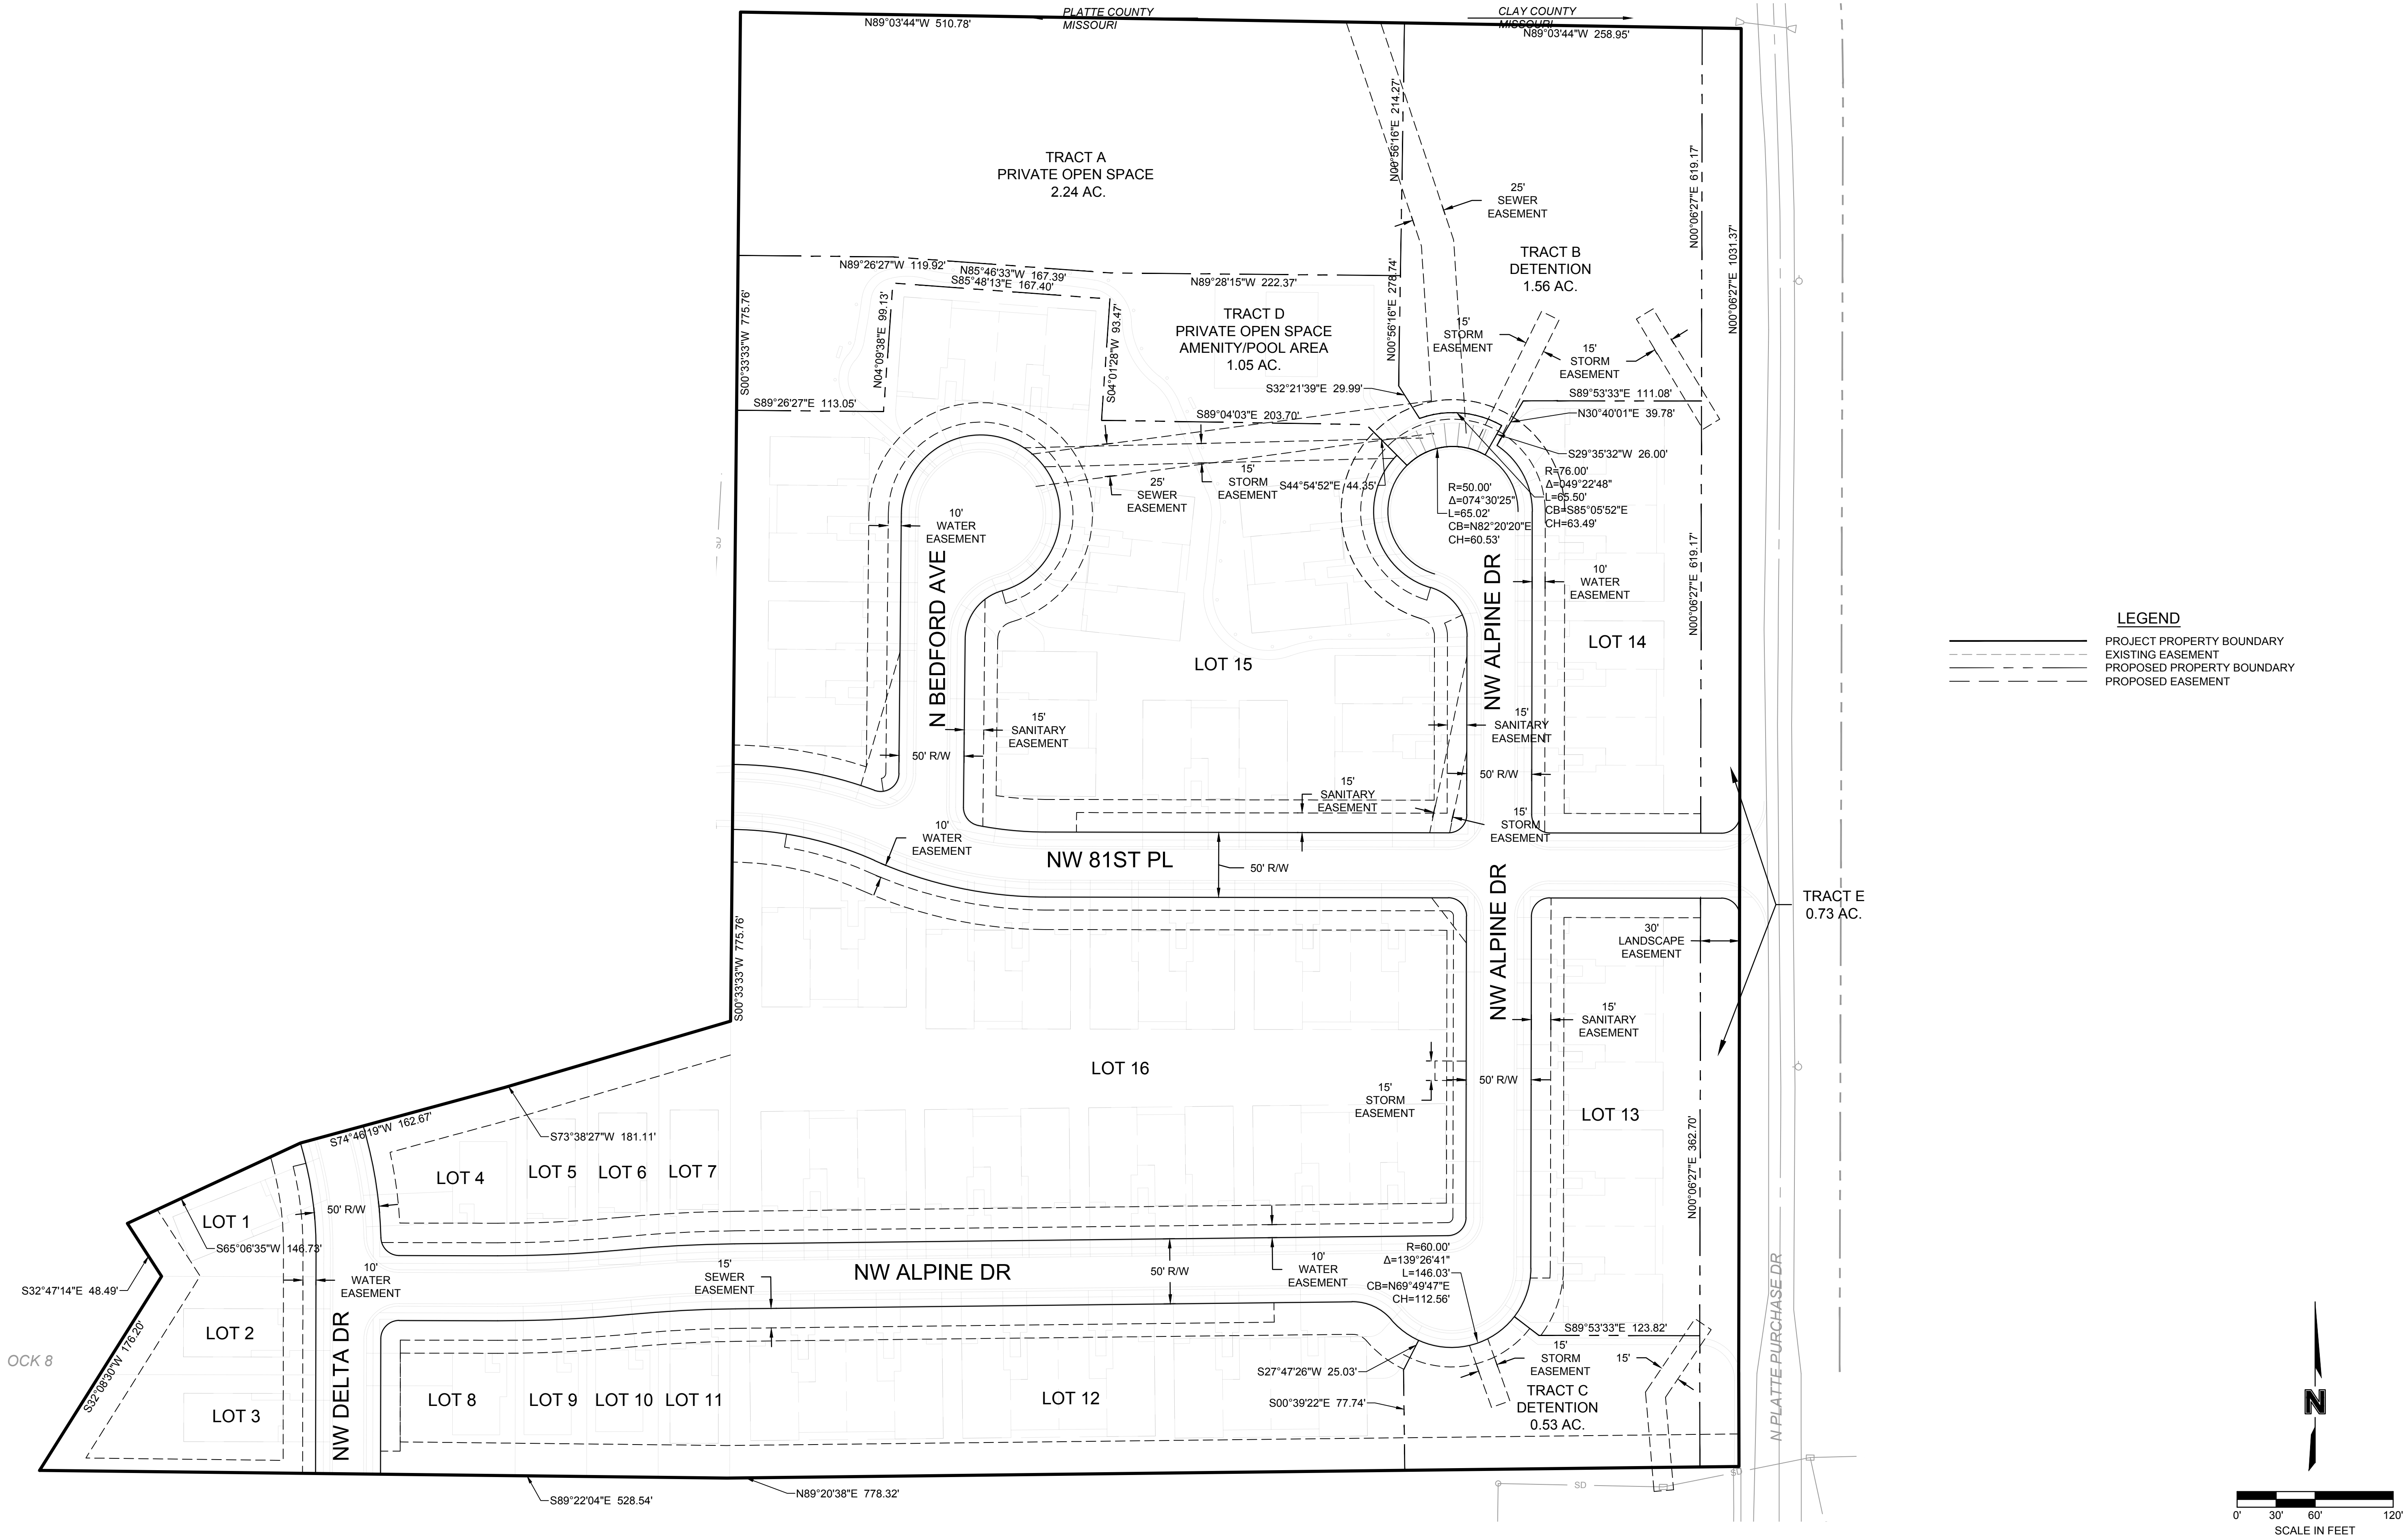

LEGEND

— PROJECT PROPERTY BOUNDARY
--- EXISTING EASEMENT
--- PROPOSED PROPERTY BOUNDARY
--- PROPOSED EASEMENT

1301 Burlington Street
North Kansas City, MO 64116

olsson.com
TEL 816.361.1177
FAX 816.361.1888
Olsson - Engineering
Missouri COA #001592

REVISIONS		DESCRIPTION	
REV. NO.	DATE	DESCRIPTION	REVISED PER CITY COMMENTS
1	02/26/2025		

PRELIMINARY PLAT

PARK PLACE
DEVELOPMENT PLAN, REZONING, & PRELIMINARY PLAT

KANSAS CITY, MISSOURI

drawn by: KMM, DWP
designed by: DWP
project no.: 024-04367
date: 02.07.2025

SHEET 03




88-420 PARKING	VEHICLE SPACES		BICYCLE SPACES		ALTERNATIVE PROPOSED?
	REQUIRED	PROPOSED	REQUIRED (LONG/SHORT)	PROPOSED (LONG/SHORT)	
1 STALL PER UNIT, 1 BICYCLE PER 3 DWELLING UNITS	90	11 DETACHED DRIVEWAY PARKING 204 TOWNHOUSES PARKING 6 PARKING STALLS 221 TOTAL	N/A	N/A	NO

GENERAL NOTES:


- A. EXISTING ZONING: R-7.5, R-2.5,R-7.5; PROPOSED ZONING: R-2.5
- B. TOTAL LAND AREA: 992,156 SF, 22.78 AC.
- C. EXISTING R/W: 0.00 AC.; PROPOSED R/W: 3.58 AC.
- D. NET LAND 636,352 SF. AREA: 19.20 AC.
- E. PROPOSED USE: SINGLE-FAMILY RESIDENTIAL, THREE-UNIT TOWNHOUSE, FOUR-UNIT TOWNHOUSE
- F. HEIGHT ABOVE GRADE OF BUILDINGS & STRUCTURES: N/A; MAX HEIGHT PER SECTION 88-110-04, TABLE 110-2 REQUIREMENTS, NUMBER OF FLOORS OF EACH BUILDING: N/A
- G. GROSS FLOOR AREA PER FLOOR AND TOTAL FOR EACH BUILDING: N/A
- H. BUILDING COVERAGE AND FLOOR AREA RATIO: 0.33
- I. NET DENSITY: 2.60 DU/AC.; GROSS DENSITY: 1.49 DU/AC.
- J. PARKING REQUIREMENTS: N/A
- K. BICYCLE PARKING REQUIREMENTS: N/A
- L. COMMENCEMENT & COMPLETION DATES: SEE DEVELOPMENT DATA TABLE
- M. PROPOSED MONUMENT SIGNS SHALL MEET KCMO DEVELOPMENT CODE, CHAPTER 88 REQUIREMENTS.

PARKLAND CALCULATIONS:
REQUIRED:
11 DETACHED D.U. x 3.7 x 0.006 = 0.244 AC
23 ATTACHED D.U. x 2 x 0.006 = 0.276 AC.
= 0.52 AC.

PROVIDED:
AMENITY/POOL AREA: 1.05 AC.
TRAIL (848 x 50) = 0.97 AC
TOTAL = 2.02 AC.

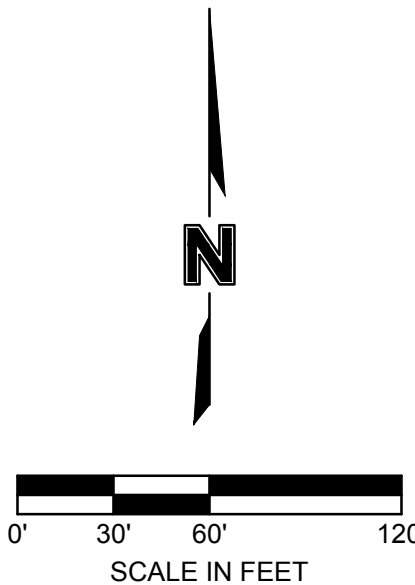

F:\2024\04\001-04500\024-04367\40-design\AutoCAD\preliminary plans\Sheets\SDNC_GRD01_02404367.dwg
DATE: Mar 25, 2025 3:34pm USER: qmuhammad

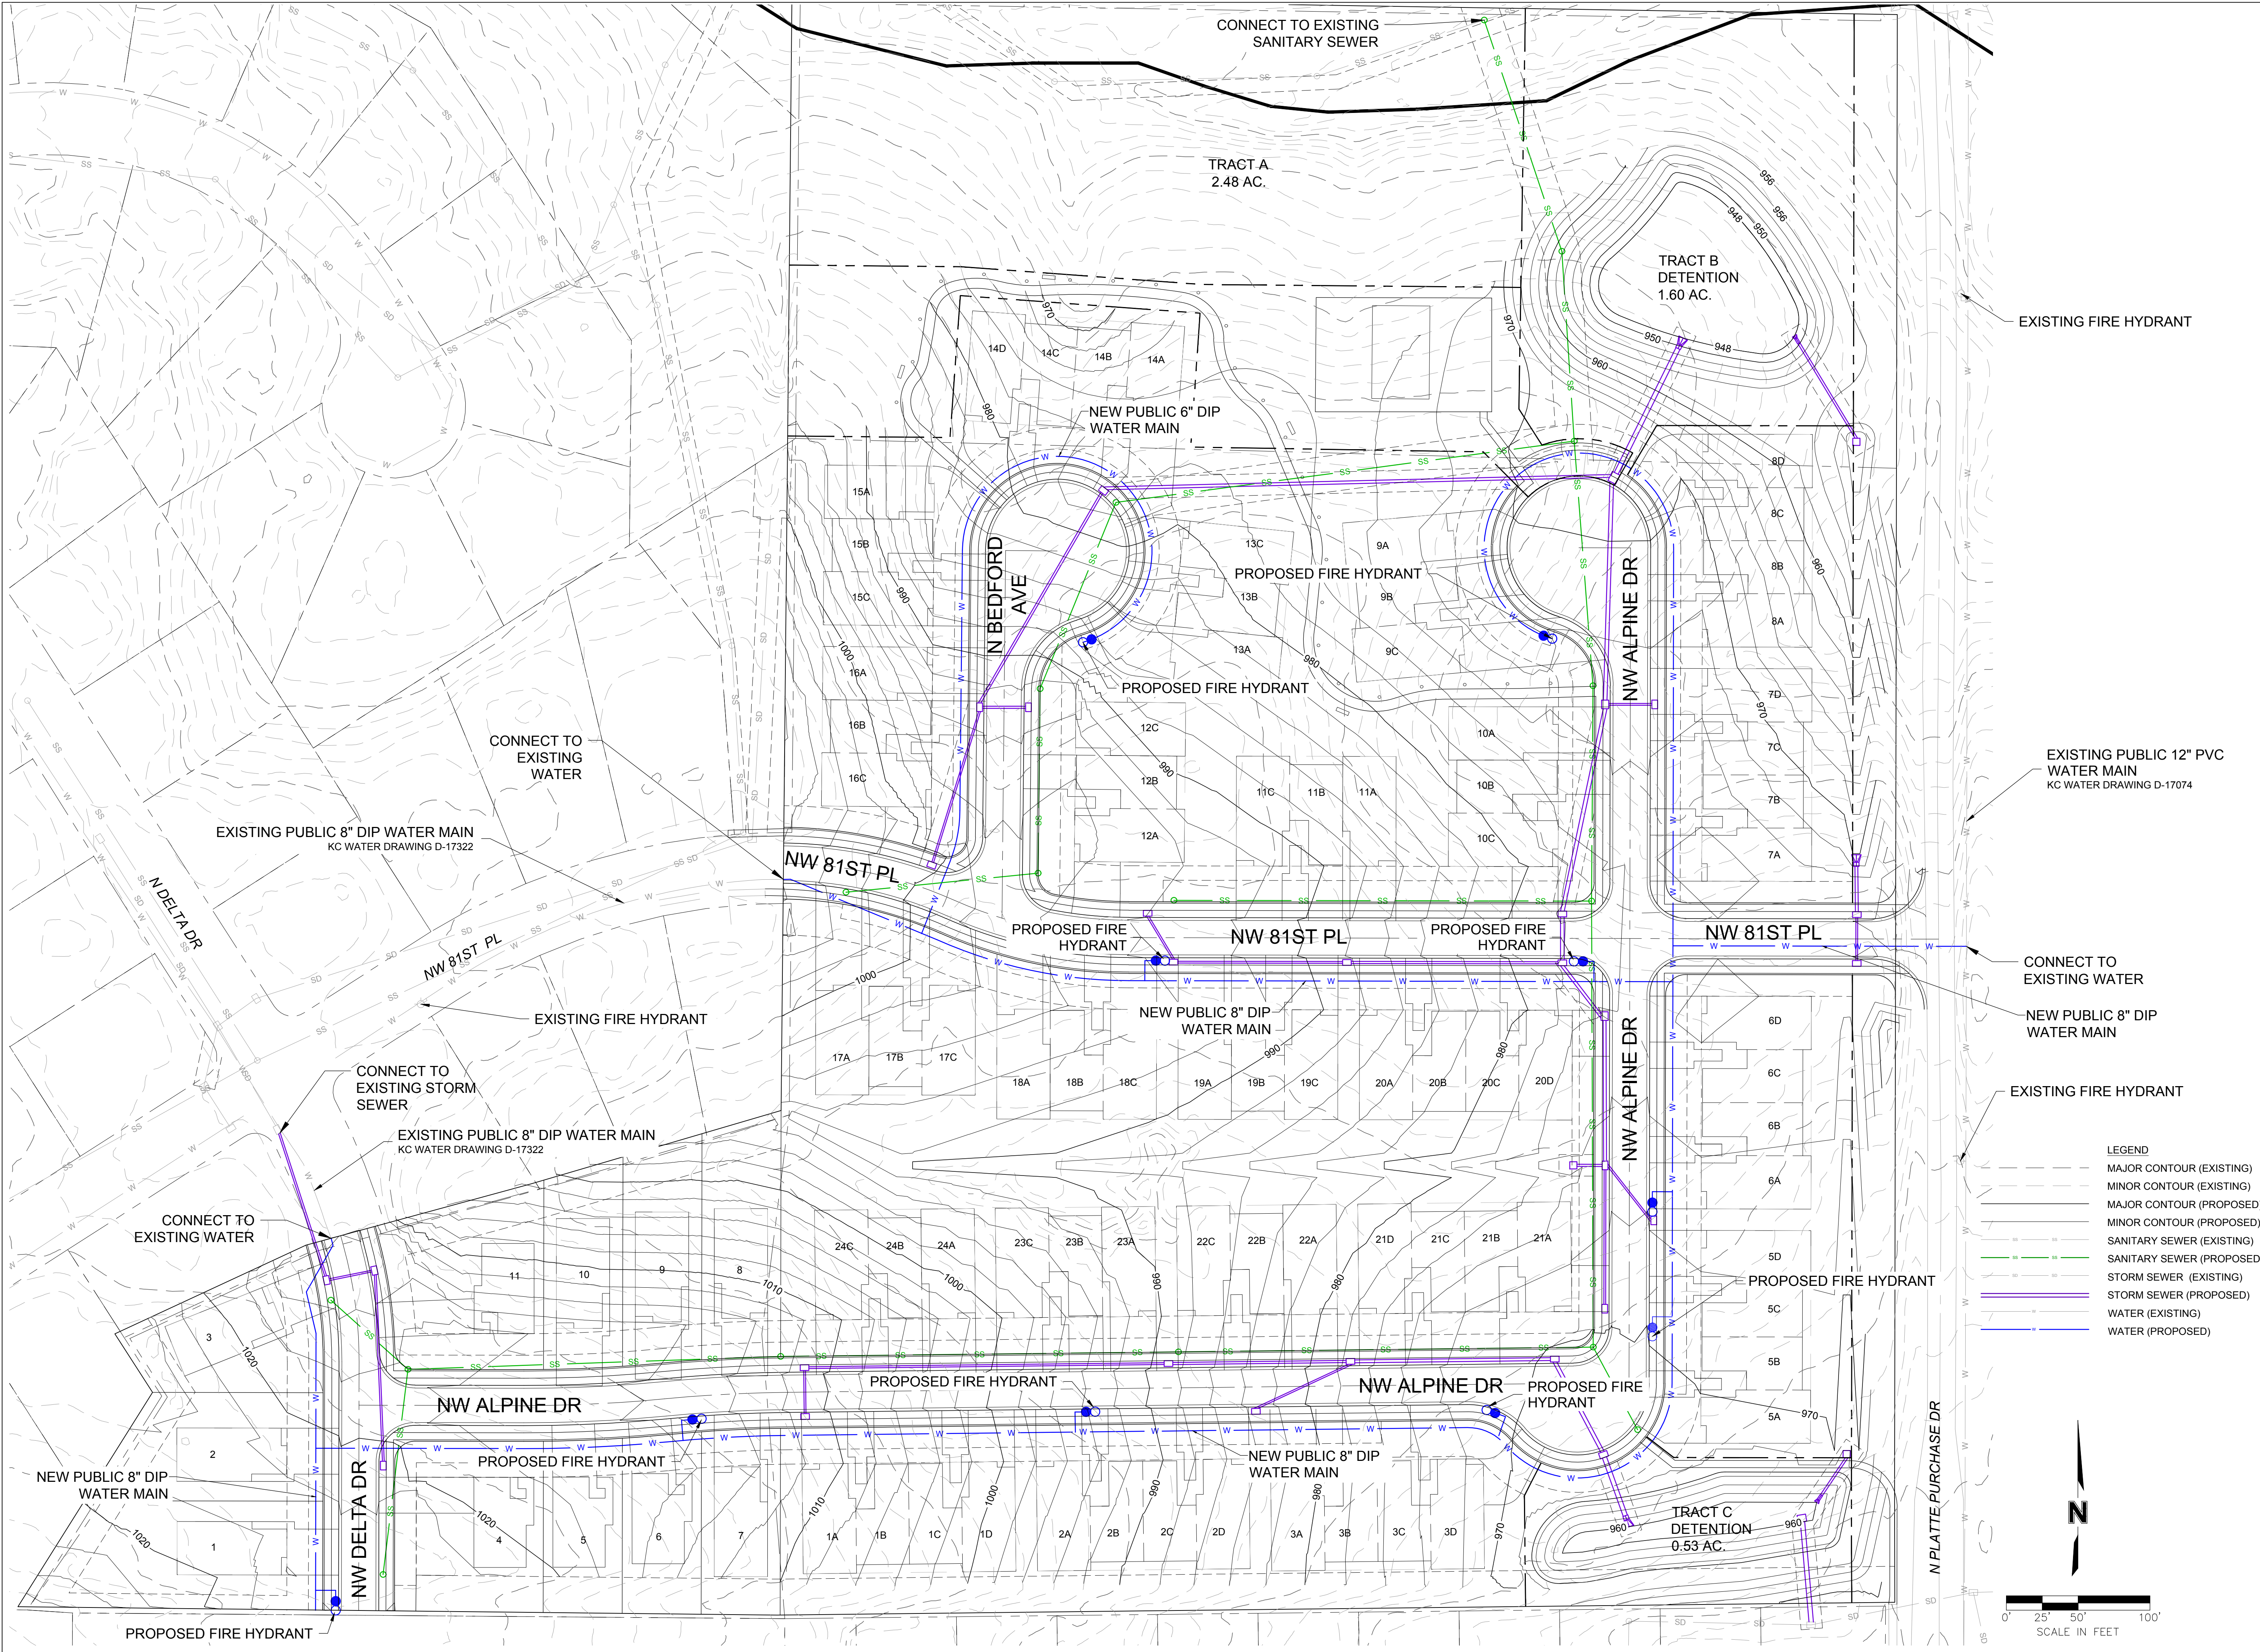

olsson[®]

1301 Burlington Street
North Kansas City, MO 64116

olsson.com
TEL 816.361.1177
FAX 816.361.1888
Olsson - Engineering
Missouri COA #001592

1301 Burlington Street
North Kansas City, MO 64116

olsson.com
TEL 816.361.1177
FAX 816.361.1888
Olsson - Engineering
Missouri COA #001592

DESCRIPTION

REVISED PER CITY COMMENTS

DATE

02/26/2025

REV. NO.

1

GRADING & UTILITY PLAN

PARK PLACE
DEVELOPMENT PLAN, REZONING, & PRELIMINARY PLAT

KANSAS CITY, MISSOURI


2025

drawn by: DWP
designed by: DWP
project no.: 024-04367
date: 02.07.2025

SHEET
05

F:\2024\04001-04500\024-04367\40-design\AutoCAD\preliminary plans\Sheets\SDNC_BUF01_02404367.dwg
DATE: Mar 25, 2025 3:34pm USER: qmuhammad

ZONE	TOTAL AREA (ACRES)	DISTURBED AREA (ACRES)	TOTAL DISTURBED AREA (ACRES)	PERCENT OF DISTURBANCE (%)	REQUIRED AREA OF MITIGATION (4:1) (ACRES)	PROVIDED AREA OF MITIGATION (ACRES)
OUTER ZONE	1.74	0.21	0.21	12.07%	0.00	0.00
MIDDLE ZONE	0.03	0.00	0.00		0.00	
STREAMSIDE ZONE	0.68	0.00	0.00	0.00%	0.00	
FINAL OUTER ZONE	1.4					

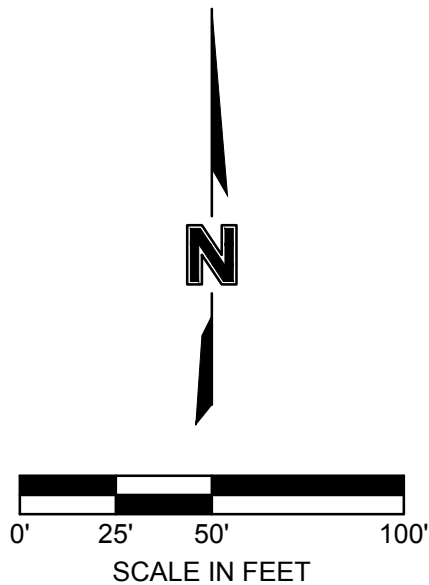

LEGEND

- PROJECT PROPERTY BOUNDARY
- 300' ADJACENT PROPERTY OWNER BOUNDARY
- EXISTING MAJOR CONTOUR
- EXISTING MINOR CONTOUR
- STREAM CENTERLINE

LEGEND


- OUTER ZONE
- STREAMSIDE ZONE
- EDGE OF STREAM
- PROJECT PROPERTY BOUNDARY
- NO BUILD ZONE
- DETERMINED OUTER ZONE
- MIDDLE ZONE
- OUTER ZONE DISTURBANCE
- MATURE RIPARIAN VEGETATION
- EXISTING MAJOR CONTOUR
- EXISTING MINOR CONTOUR
- PROPOSED MAJOR CONTOUR
- PROPOSED MINOR CONTOUR
- 100 YEAR FLOODPLAIN

STREAM BUFFER NOTES:

1. STREAM BUFFER GUIDELINES SHALL BE PER CHAPTER 88-415 OF THE CITY OF KANSAS CITY ZONING & DEVELOPMENT CODE.
2. FINAL STREAM BUFFER PLANS SHALL BE SUBMITTED TO THE CITY FOR REVIEW AND APPROVAL PRIOR TO ISSUANCE OF LAND DISTURBANCE PERMIT FOR EACH LOT OR PHASE OF DEVELOPMENT.

drawn by: _____ KMM.DWP		
designed by: _____ DWP		
project no.: _____ 024-04367		
date: _____ 02.07.2025		
PRELIMINARY STREAM BUFFER PLAN		
PARK PLACE		
DEVELOPMENT PLAN, REZONING, & PRELIMINARY PLAT		
KANSAS CITY, MISSOURI		
REV. NO.	DATE	DESCRIPTION
1	02/26/2025	REVISED PER CITY COMMENTS

F:\2024\04\01-0450\0024-04367\40-design\AutoCAD\preliminary plans\Sheets\SDNC_LSC02_02404367.dwg
DATE: Mar 25, 2025 3:36pm USER: qmuhammad

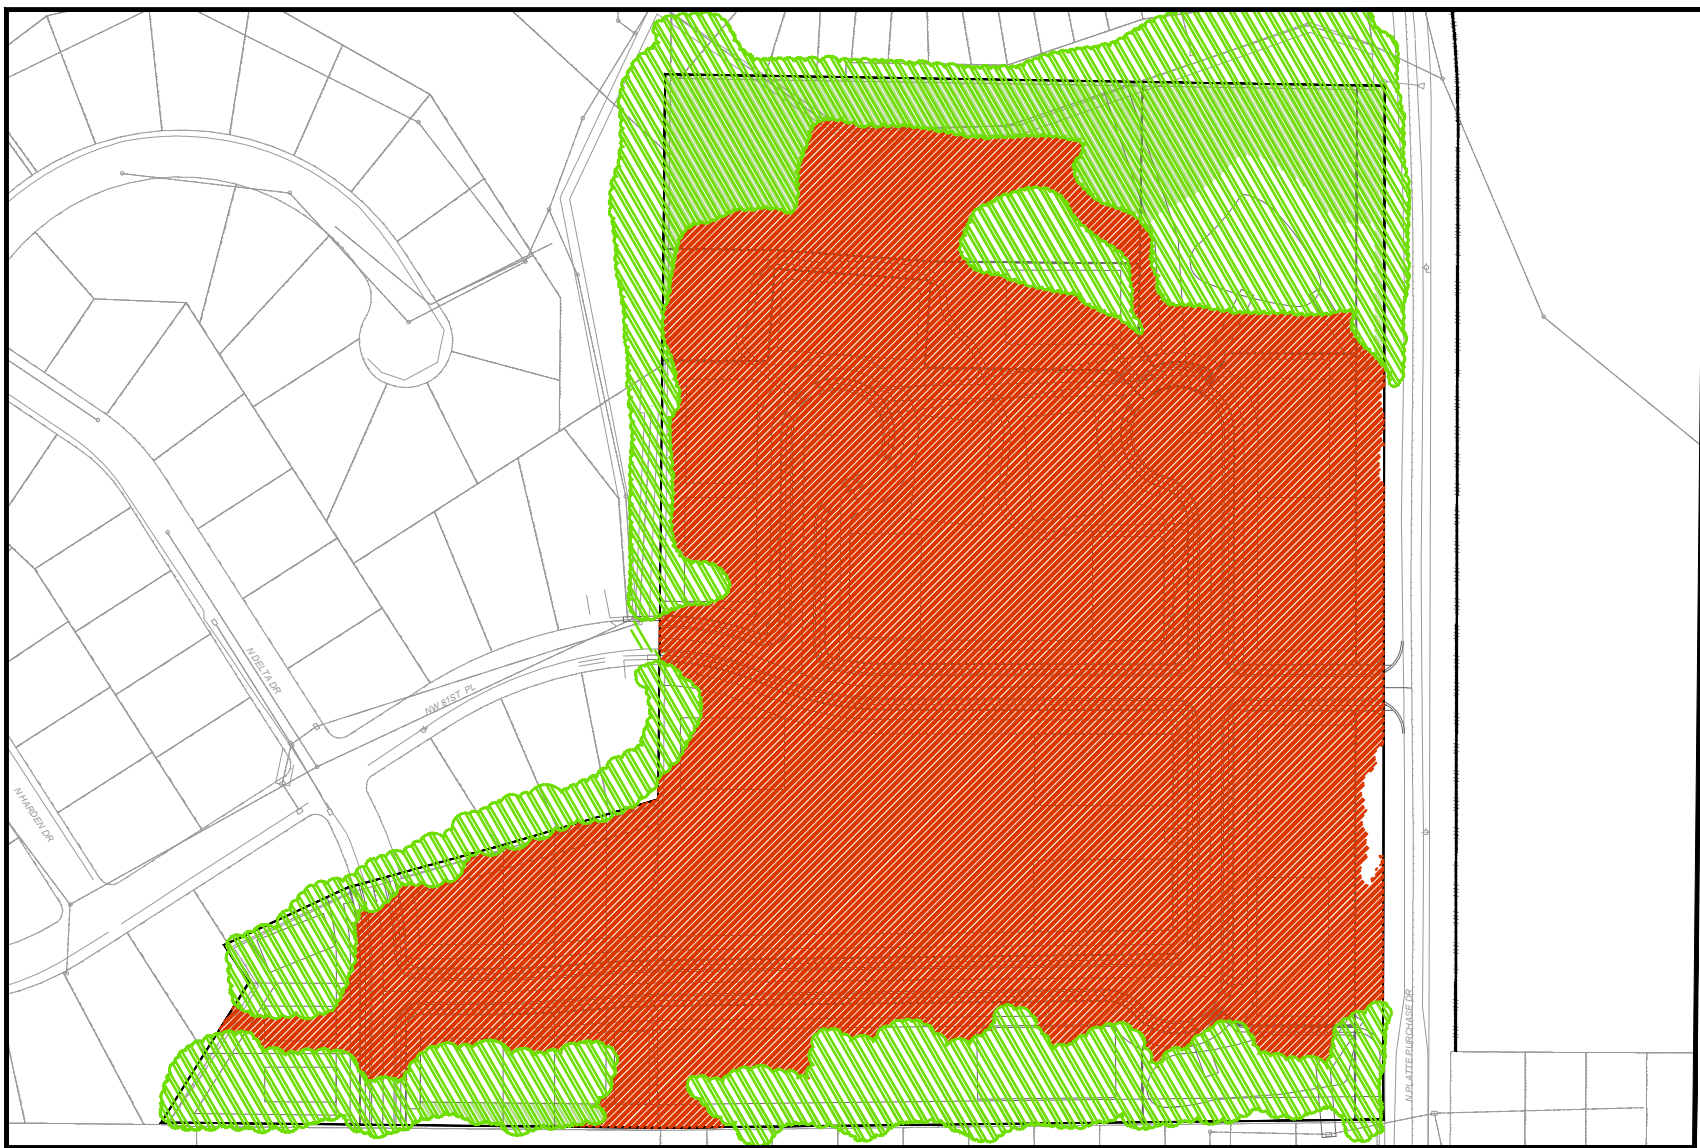


PREVIOUSLY REMOVED TREES FROM 2022

6. 88-424 TREE PRESERVATION AND PROTECTION

STEP	PROCESS	CALCULATION	UNITS
1A	TOTAL ACREAGE OF CONTIGUOUS CANOPY COVER TO BE REMOVED	1.99	ACRES
1B	TOTAL ACREAGE OF CONTIGUOUS CANOPY COVER TO BE PRESERVED OUTSIDE OF THE STREAM BUFFER	0.46	ACRES
1C	STEP 1A-STEP 1B	1.53	ACRES
2A	UNDISTURBED ACRES OF CANOPY COVER IN THE STREAM BUFFERS	1.04	ACRES
2B	STEP 1C-STEP 2A	0.49	ACRES
	IF 2B IS A NEGATIVE NUMBER, NO MITIGATION IS REQUIRED, IF 2B IS POSITIVE, PROCEED TO STEP 3		
3	MULTIPLY THE ACREAGE CALCULATED IN STEP 2B BY 0.35	0.17	
4	MULTIPLY THE ACREAGE IN STEP 3 BY 150 CALIPER INCHES	26	INCHES
5	TOTAL CALIPER INCHES OF TREES PROVIDED FOR LANDSCAPE PLAN PER 88-425	434	INCHES
6	TOTAL CALIPER INCHES REQUIRED TO MITIGATION: STEP 4- STEP 5	-408	INCHES
7	IF PAYING A FEE IN-LIEU: MULTIPLY STEP 6 BY \$185		DOLLARS

NOTE:
1. NO MITIGATION SHALL BE REQUIRED IF CONTIGUOUS TREE CANOPY COVER IS LESS THAN ONE ACRE.

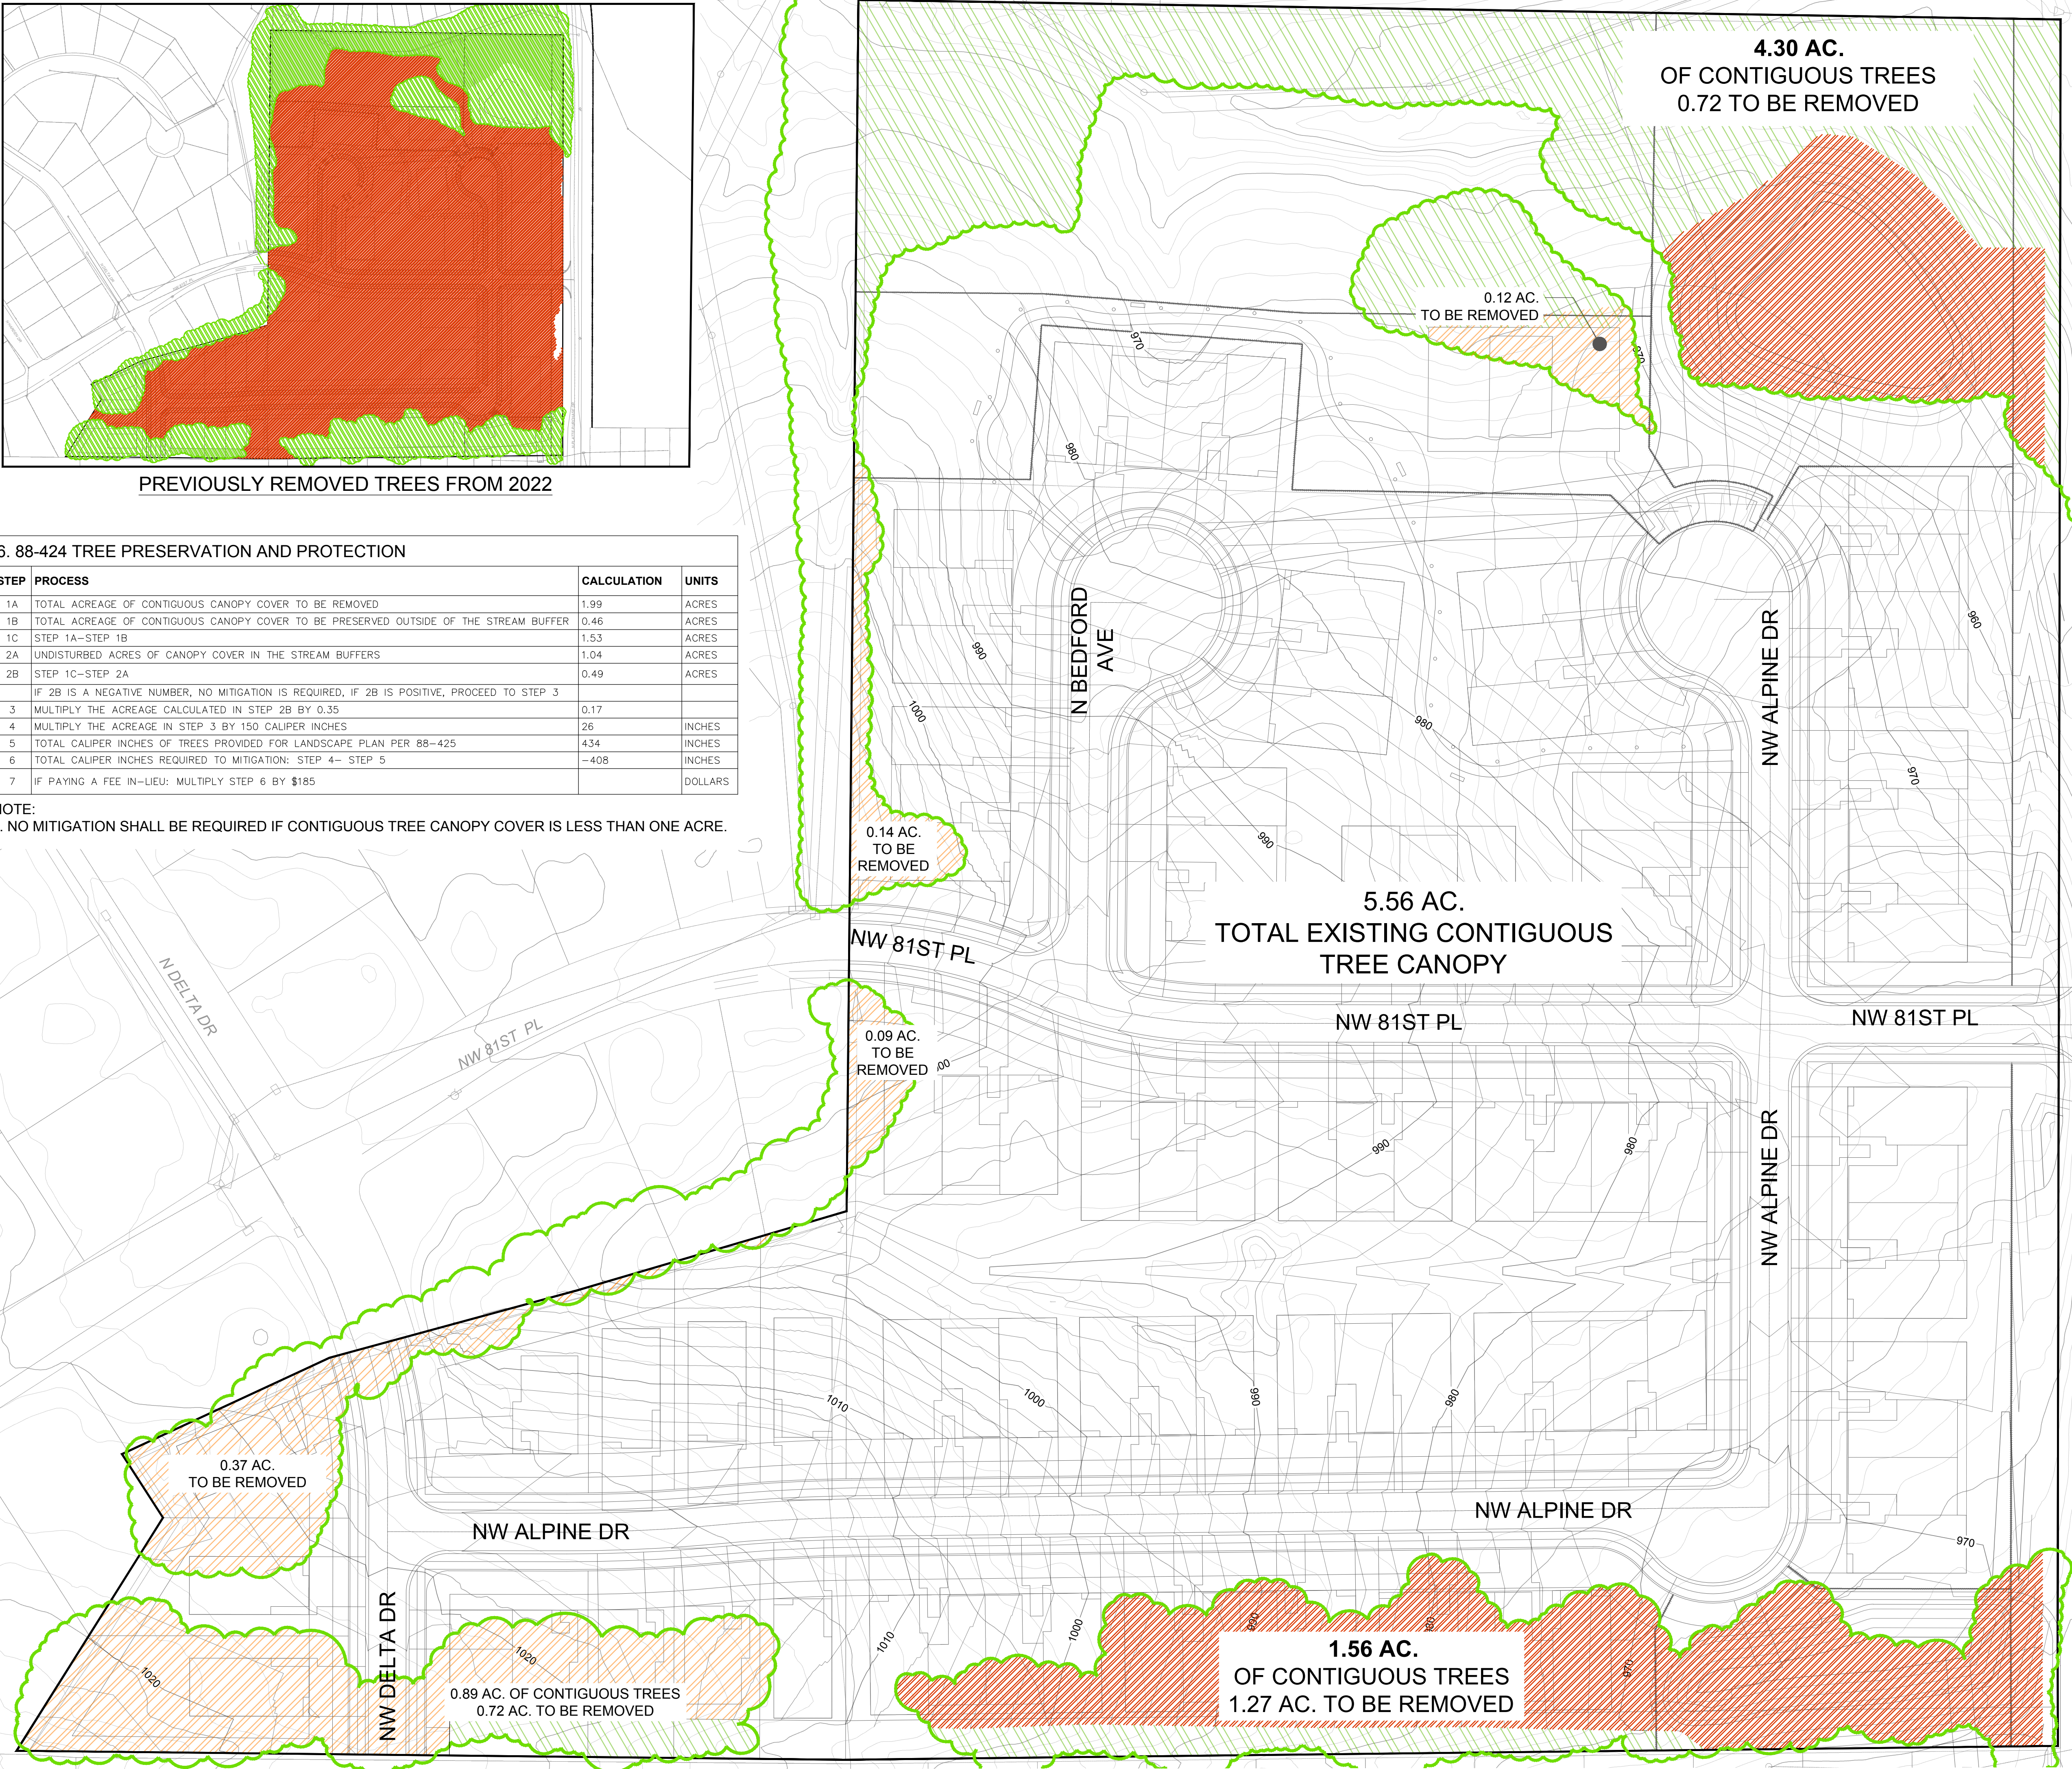

LEGEND


PROJECT PROPERTY BOUNDARY

EXISTING CONTIGUOUS TREE CANOPY

TREES TO BE PRESERVED

TREES TO BE REMOVED

TREES TO BE REMOVED FROM CONTIGUOUS TREE CANOPY OF ONE ACRE OR MORE

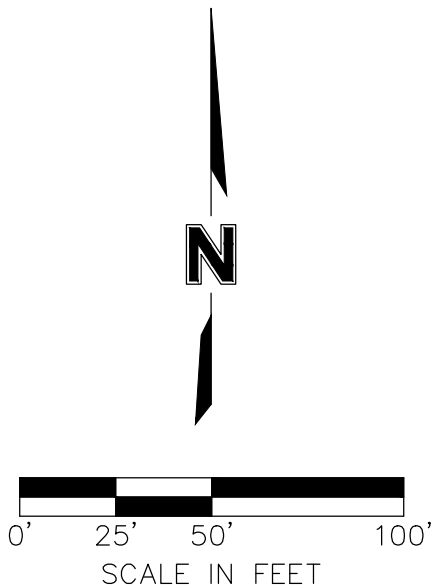

TREE PRESERVATION PLAN

PARK PLACE
DEVELOPMENT PLAN, REZONING, & PRELIMINARY PLAT

KANSAS CITY, MISSOURI

REV. NO.

1

DATE

02/26/2025

DESCRIPTION

REVISED PER CITY COMMENTS

REVISIONS

2025

drawn by:

DWP

designed by:

DWP

project no.:

024-04367



date:

02.07.2025

SHEET

07

F:\2024\04\01-04500\024-04367\40-design\AutoCAD\preliminary plans\Sheets\SDNC_LTG01_02404367.dwg
DATE: Mar 25, 2025 3:36pm USER: qmuhammad

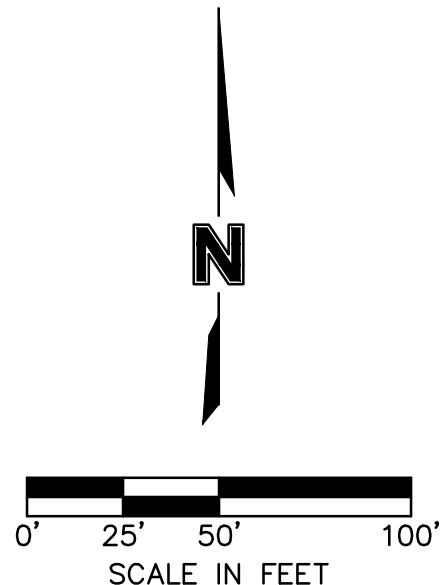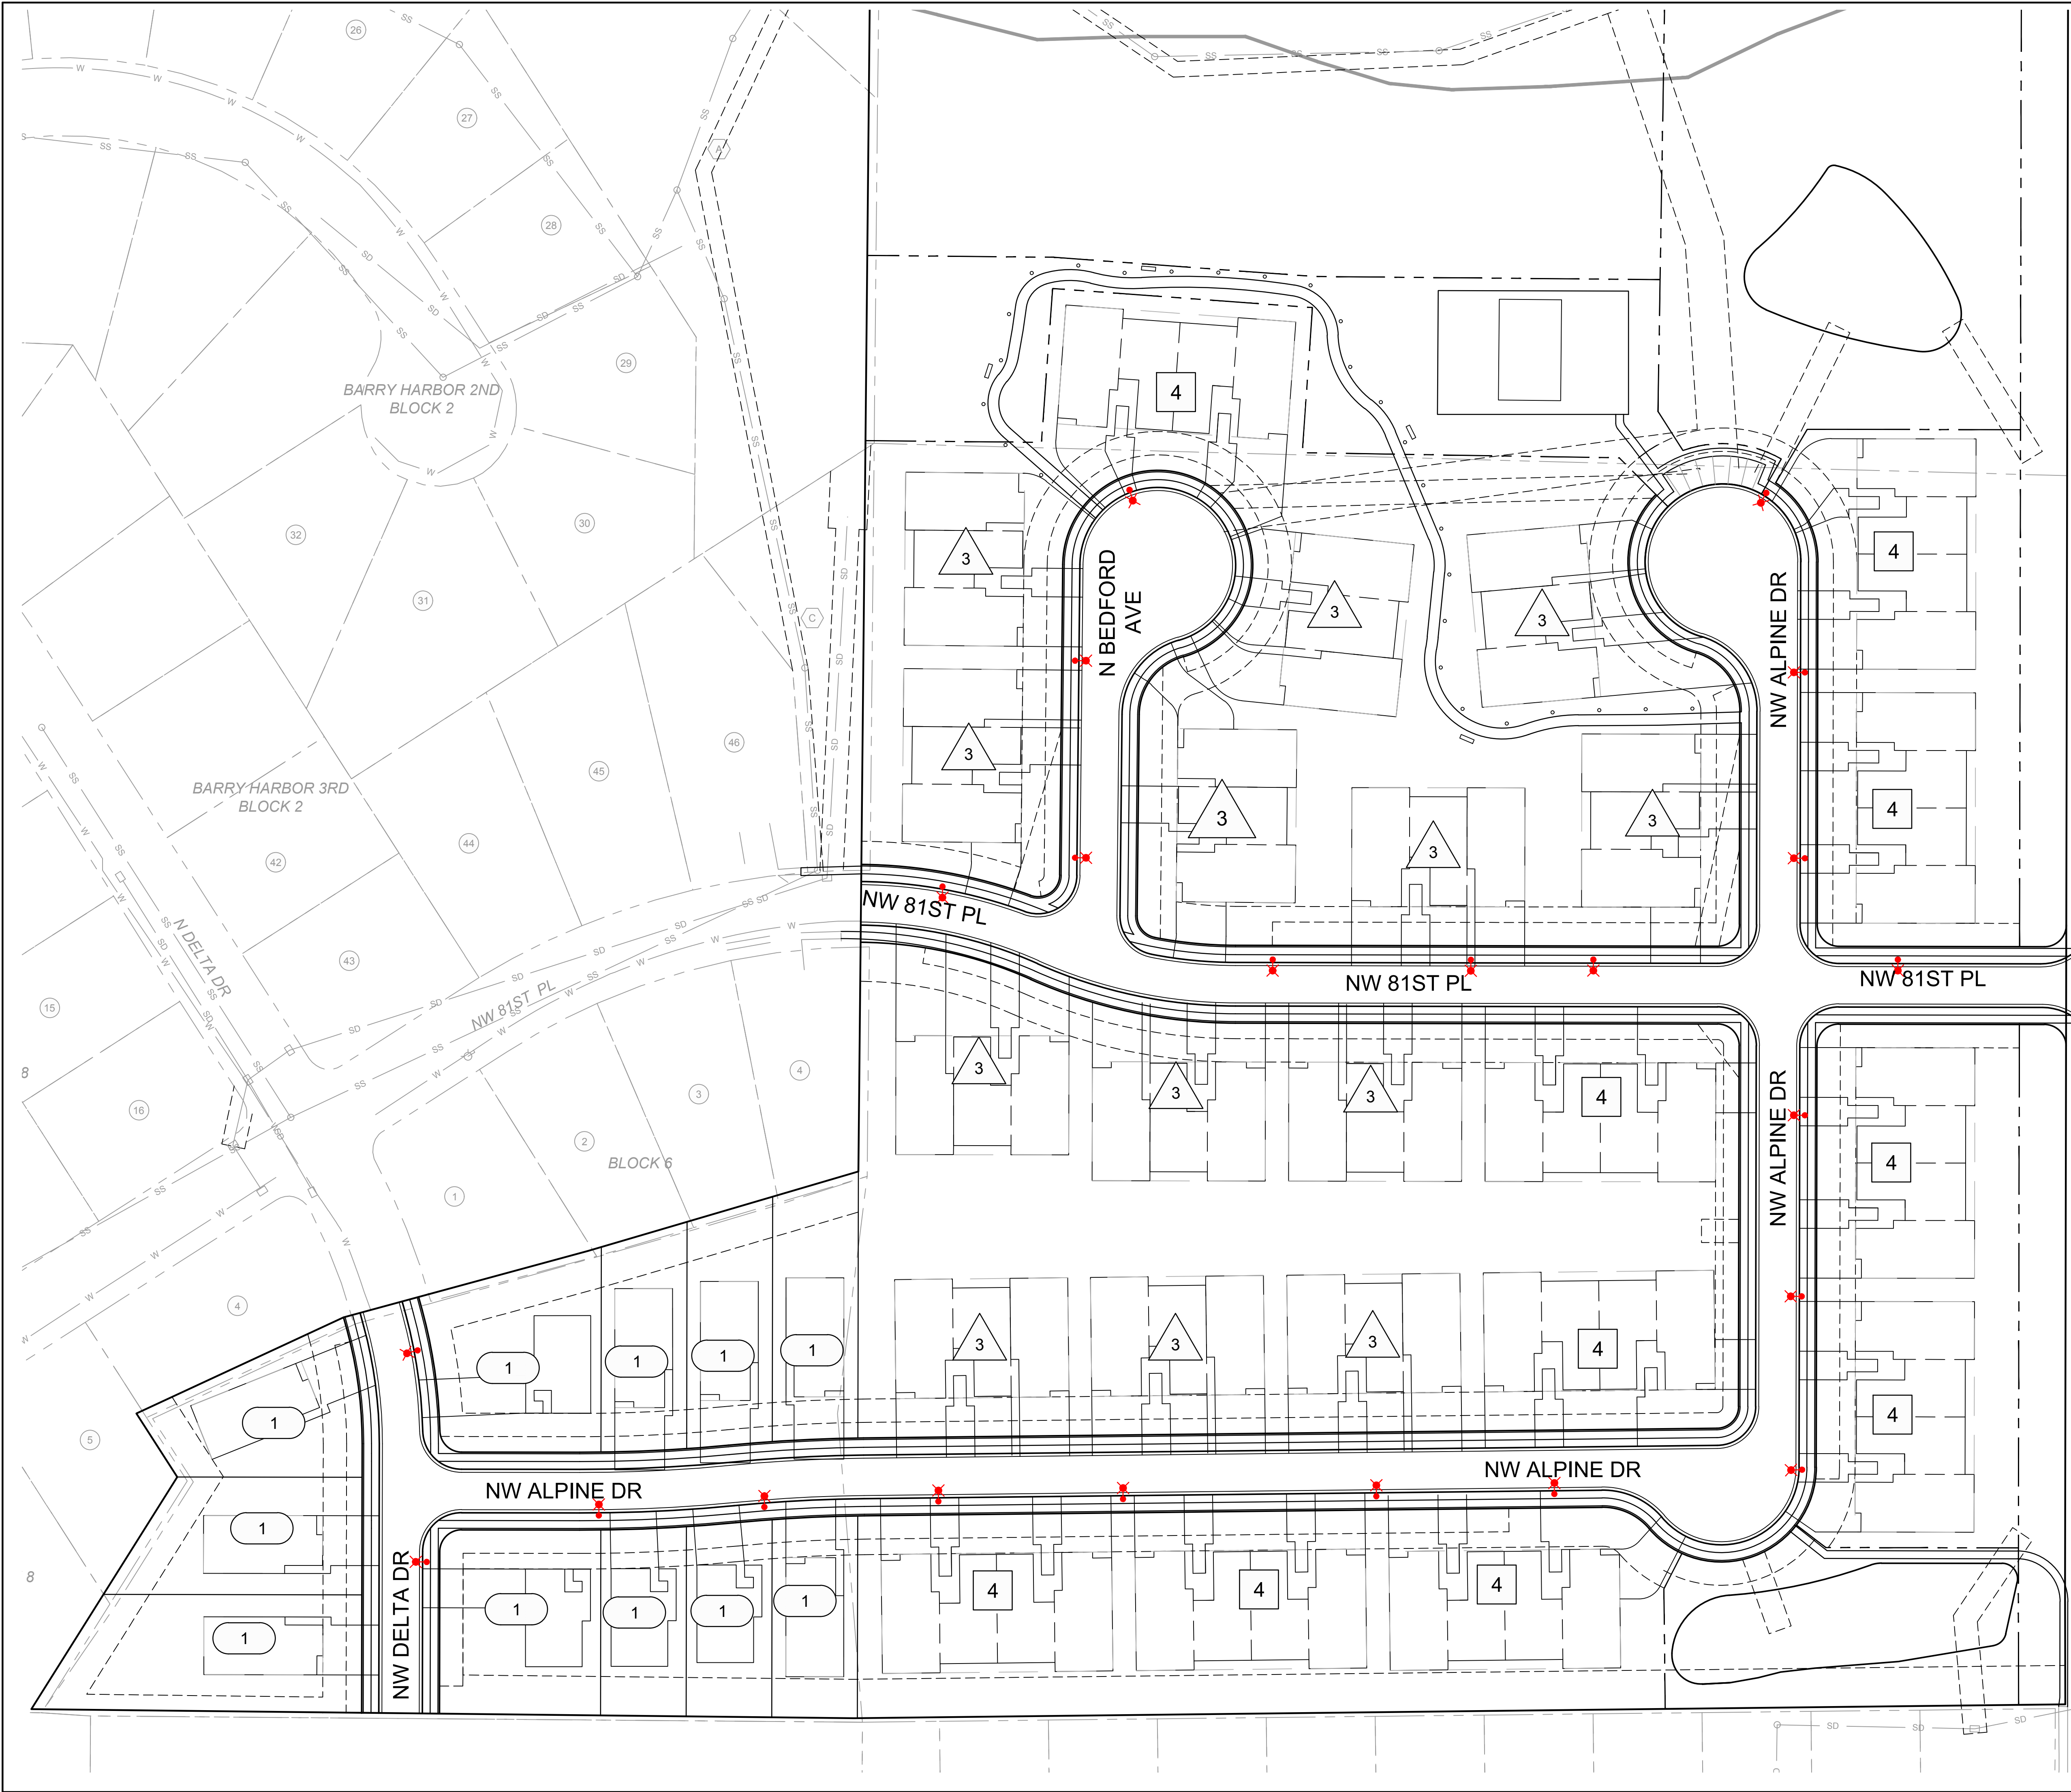

NOTES:
STREET LIGHTING DESIGN PER KCMO DESIGN STANDARDS
SECTION 2800 STREET LIGHTING.

LEGEND

PROJECT PROPERTY BOUNDARY

PROPOSED STREET LIGHT

1301 Burlington Street
North Kansas City, MO 64116

olsson.com
TEL 816.361.1177
FAX 816.361.1888
Olsson - Engineering
Missouri COA #001592

DESCRIPTION

REVISED PER CITY COMMENTS

DATE

02/26/2025

REV. NO.

1

PUBLIC STREET LIGHTING PLAN

DEVELOPMENT PLAN, REZONING, & PRELIMINARY PLAT

KANSAS CITY, MISSOURI

2025

drawn by: KMM, DWP
designed by: DWP
project no.: 024-04367
date: 02.07.2025

SHEET

08

olsson®


F:\2024\04001-04500\024-04367\40-design\AutoCAD\preliminary plans\Sheets\SDNC_LSC01_02404367.dwg
DATE: Mar 25, 2025 3:37pm USER: qmuhammad

PLANT SCHEDULE

SYMBOL	CODE	QTY	BOTANICAL / COMMON NAME	SIZE	CONT.
DECIDUOUS TREES					
	AP	14	ACER PALMATUM JAPANESE MAPLE	2" CAL.	B&B
	AM	12	AMELANCHIER CANADENSIS CANADIAN SERVICEBERRY MULTI-TRUNK	2" CAL.	B&B
	BR	26	BETULA NIGRA RIVER BIRCH	2" CAL.	B&B
	CF	12	CORNUS FLORIDA FLOWERING DOGWOOD	2" CAL.	B&B
	NS	14	NYSSA SYLVATICA TUPELO	2" CAL.	B&B
	QA	6	QUERCUS ALBA WHITE OAK	2" CAL.	B&B
	TD	23	TAXODIUM DISTICHUM BALD CYPRESS	2" CAL.	B&B
EVERGREEN TREES					
	JE	17	JUNIPERUS VIRGINIANA EASTERN REDCEDAR	8-10' HT	B&B
	PE	25	PINUS ECHINATA SHORT LEAF PINE	5-6' HT	B&B
	PS	16	PINUS STROBUS WHITE PINE	5-6' HT	B&B
STREET TREES					
	AS	24	ACER SACCHARUM SUGAR MAPLE	2" CAL.	B&B
	CC	22	CERCIS CANADENSIS EASTERN REDBUD	2" CAL.	B&B
	SR	22	SYRINGA RETICULATA JAPANESE TREE LILAC	2" CAL.	B&B
	ZC	21	ZELKOVA SERRATA 'JFS-KW1' CITY SPRITE® JAPANESE ZELKOVA	2" CAL.	B&B


TABLE 4 - LANDSCAPE REQUIREMENTS				
88-425 LANDSCAPE REQUIREMENTS	REQUIRED	PROPOSED	ALTERNATIVE REQUESTED?	APPROVED
88-425-03 STREET TREES	89	89	NO	N/A
88-425-04 GENERAL	0	*75	NO	
88-425-05 PERIMETER VEHICULAR USE AREA - ADJACENT TO STREETS				
BUFFER WIDTH	10' +	10' +	NO	N/A
TREES	40	40	NO	N/A
SHRUBS/WALL/BERM	CONTINUOUS SCREEN	CONTINUOUS SCREEN	NO	N/A
-ADJACENT TO RES. ZONES				
BUFFER WIDTH	30'	30'	NO	N/A
SHRUBS/BERM/FENCE/WALL	LANDSCAPE BUFFER	50 TREES & SHRUBS	NO	N/A
88-425-06 INTERIOR VEHICULAR USE AREA				
INTERIOR AREA	N/A	N/A	NO	N/A
TREES	N/A	N/A	NO	N/A
SHRUBS	N/A	N/A	NO	N/A
88-425-07 PARKING GARAGE SCREENING	N/A	N/A	NO	N/A
88-425-08 MECHANICAL/UTILITY EQUIPMENT SCREENING	YES	YES	NO	N/A
88-425-09 OUTDOOR USE SCREENING	N/A	N/A	NO	N/A

*IN ADDITION TO THE REQUIRED PROPOSED LANDSCAPING, APPROXIMATELY 75 MORE TREES WILL BE PROVIDED, PRIMARILY WITHIN THE OPEN SPACE TRACTS & OTHER DESIGNATED AREAS.

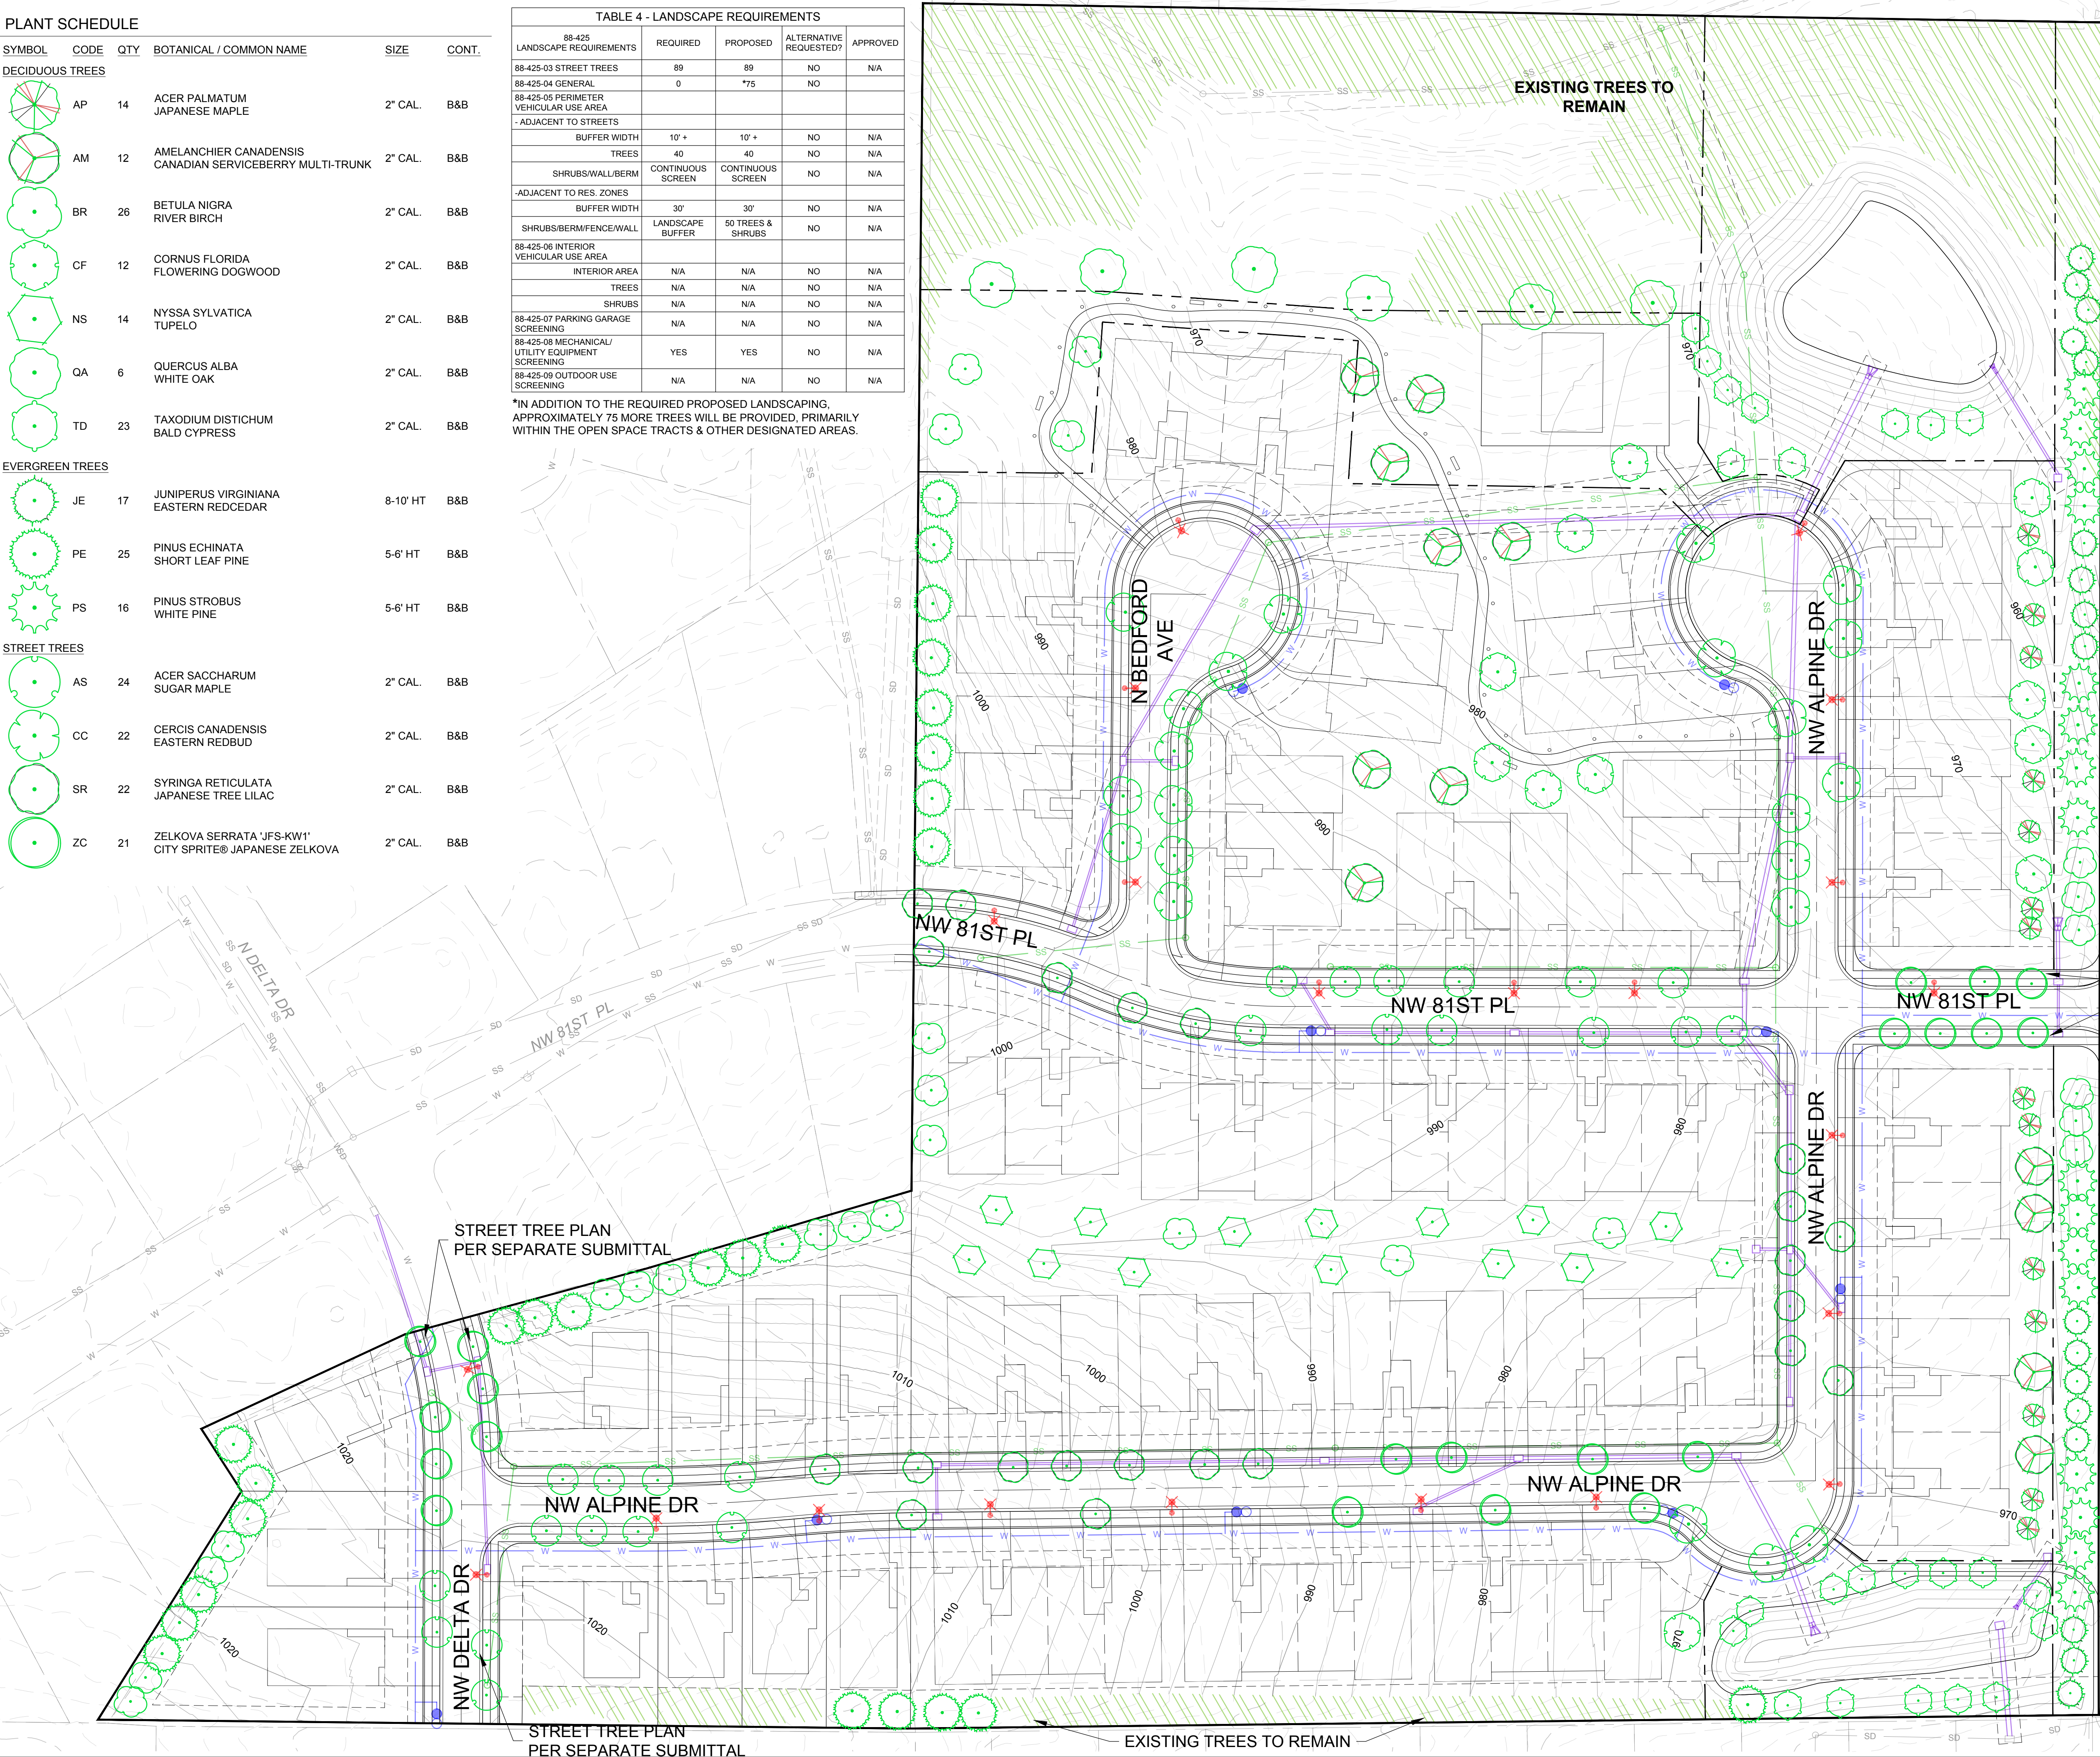

STREET TREE PLAN
PER SEPARATE SUBMITTAL

- LEGEND
- MAJOR CONTOUR (EXISTING)
 - MINOR CONTOUR (EXISTING)
 - MAJOR CONTOUR (PROPOSED)
 - MINOR CONTOUR (PROPOSED)
 - SANITARY SEWER (EXISTING)
 - SANITARY SEWER (PROPOSED)
 - STORM SEWER (EXISTING)
 - STORM SEWER (PROPOSED)
 - WATER (EXISTING)
 - WATER (PROPOSED)

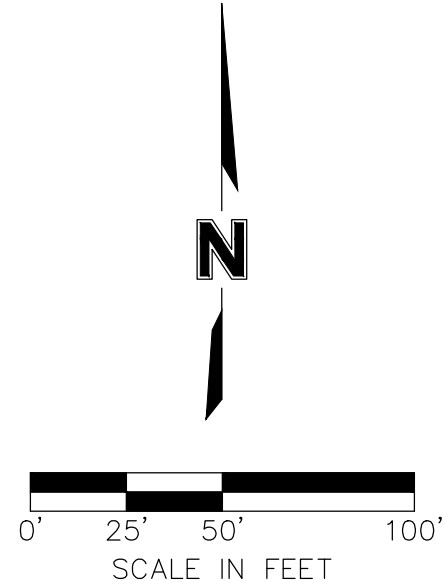

LANDSCAPE PLAN		PARK PLACE DEVELOPMENT PLAN, REZONING, & PRELIMINARY PLAT		KANSAS CITY, MISSOURI	
REV. NO.	DATE	DESCRIPTION	REVISED PER CITY COMMENTS	REVISIONS	
1	02/26/2025				
				2025	

drawn by: DWP
designed by: DWP
project no.: 024-04367
date: 02.07.2025

